Designed by ZWCAD Academic Version

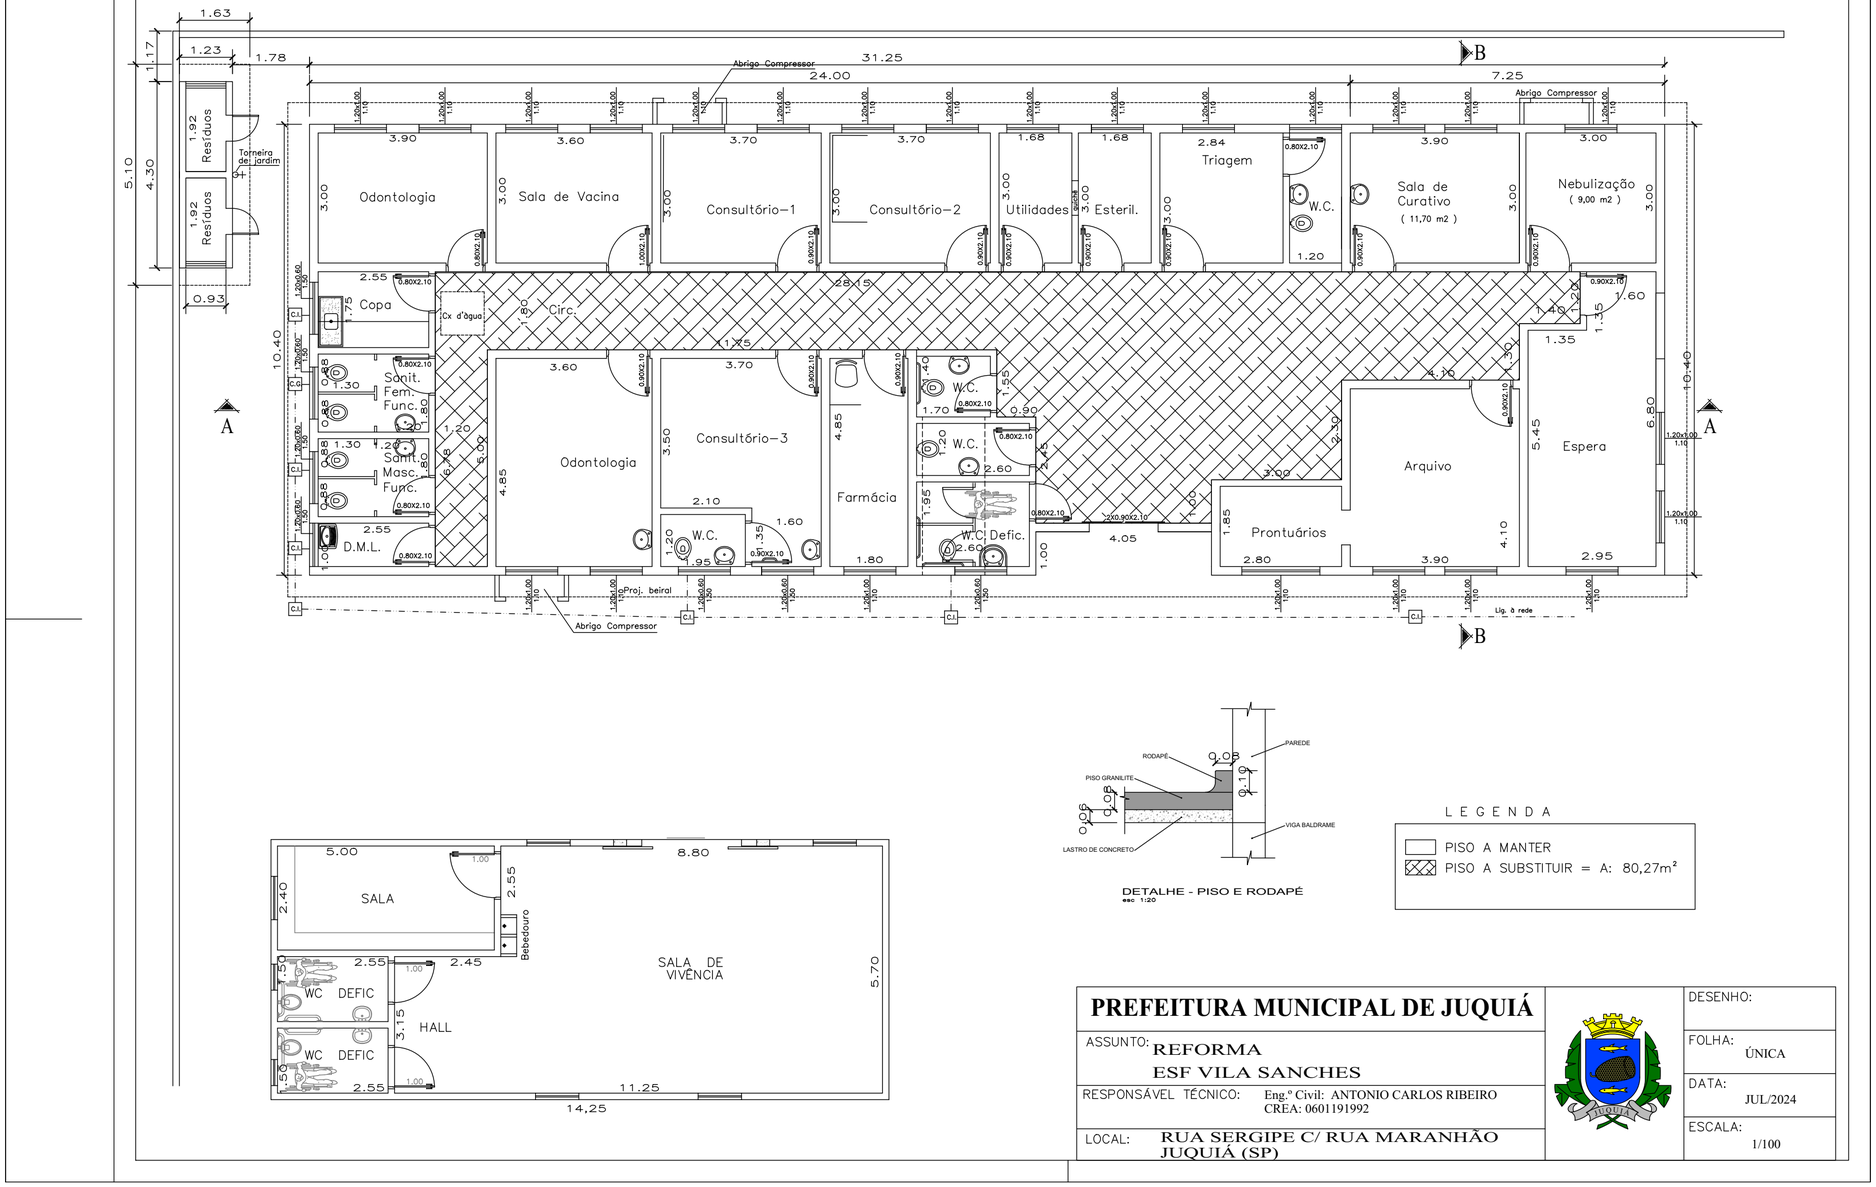

PREFEITURA MUNICIPAL DE JUQUIÁ		DESENHO:
ASSUNTO: REFORMA ESF VILA SANCHES		FOLHA: ÚNICA
RESPONSÁVEL TÉCNICO: Eng.º Civil: ANTONIO CARLOS RIBEIRO CREA: 0601191992		DATA: JUL/2024
LOCAL: RUA SERGIPE C/ RUA MARANHÃO JUQUIÁ (SP)		ESCALA: 1/100

Designed by ZWCAD Academic Version
Designed by ZWCAD Academic Version
Designed by ZWCAD Academic Version